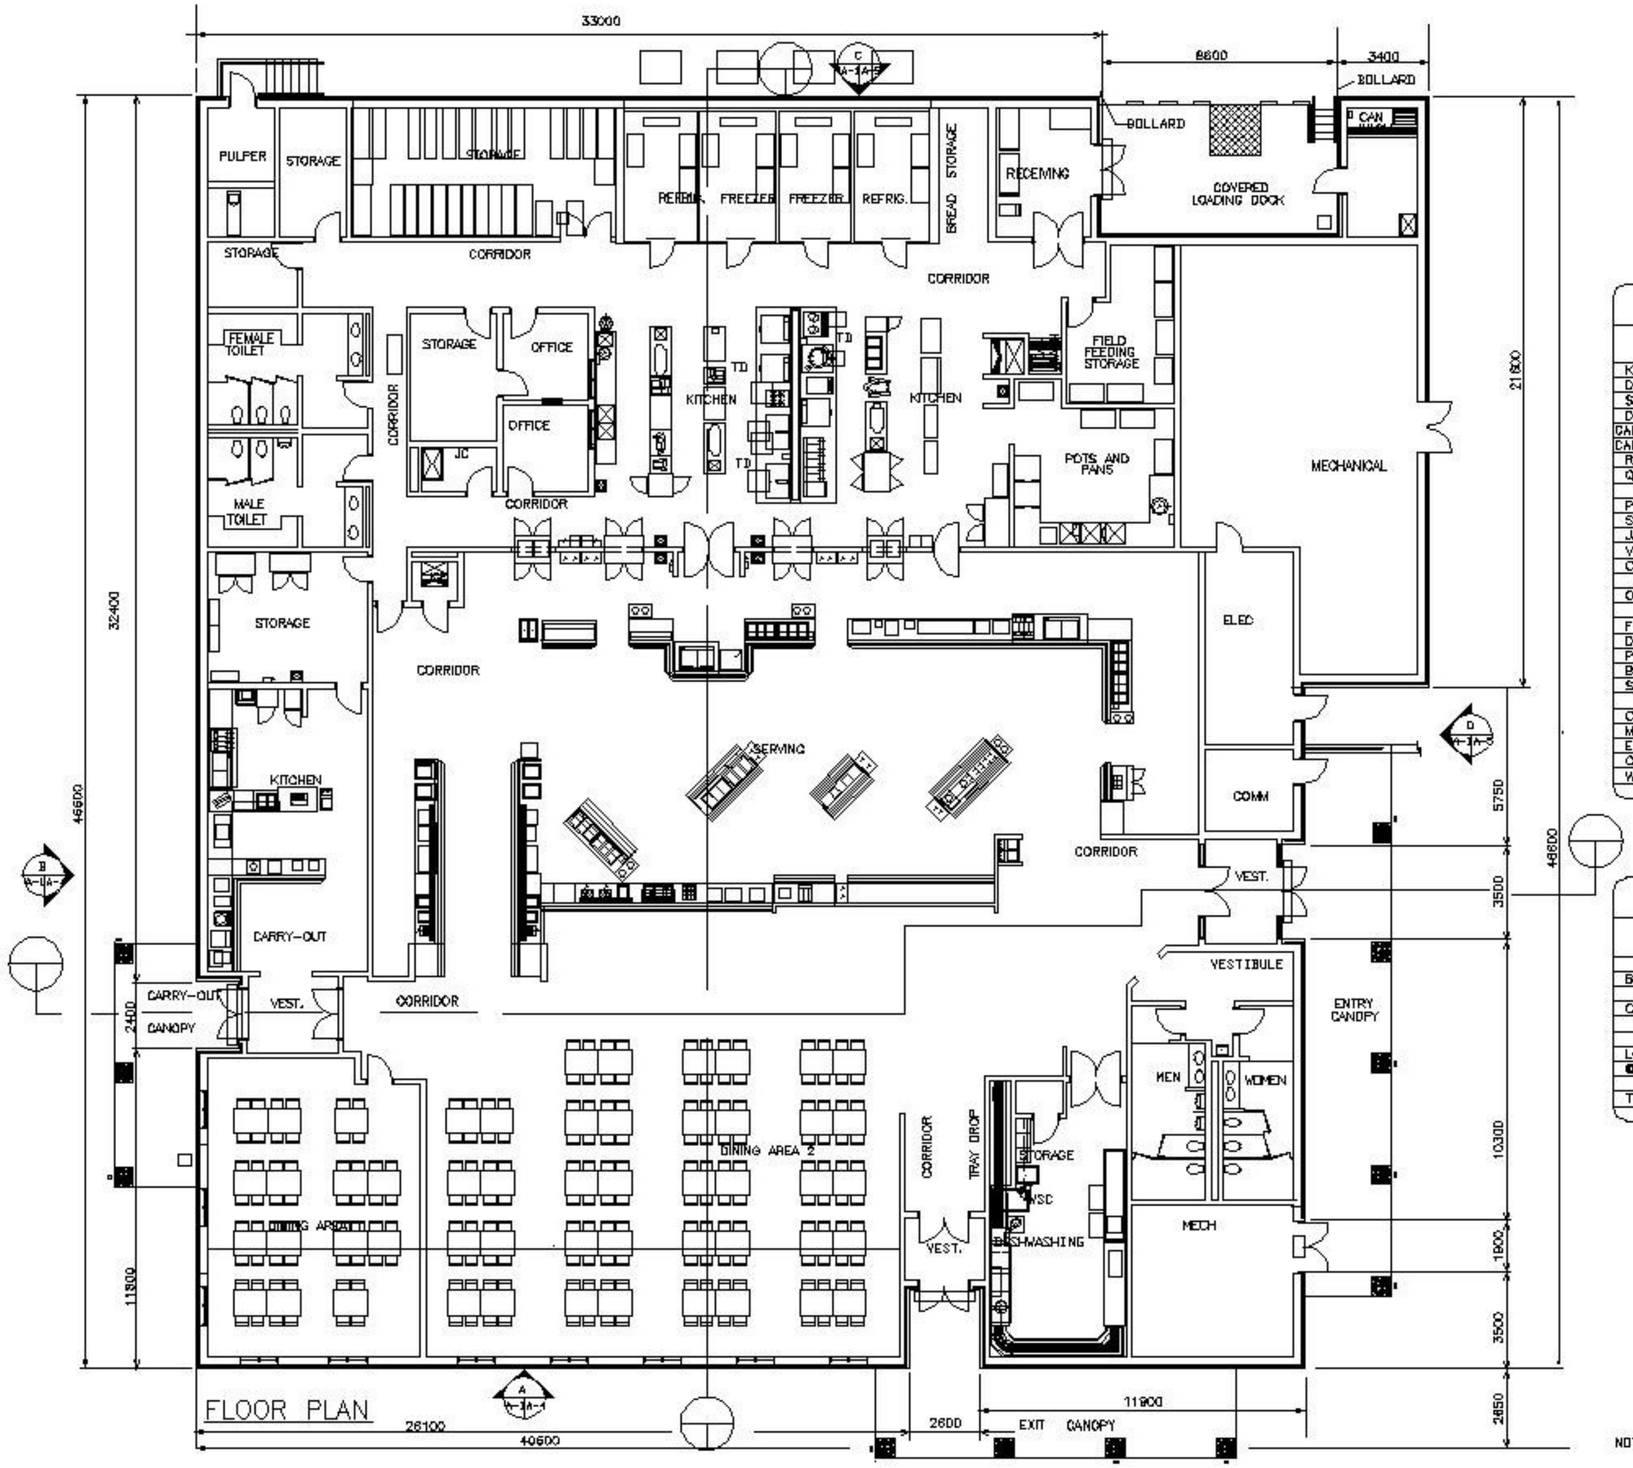

FLOOR PLAN

NET AREA COMPUTATIONS

SPACE	251–500 PERSON M^2
KITCHEN	273.85
DINING	368.07
SERVING	386.03
DISHWASHING	44.00
CARRY–OUT KITCHEN	38.19
CARRY–OUT SERVING	24.12
RECEIVING VEST	16.60
QUEUING	51.49
PUBLIC TOILETS	37.61
STAFF TOILETS	45.71
JANITOR CLOSET	4.51
VESTIBULE	35.03
CORRIDORS	78.56
OFFICES	19.78
FIELD FEEDING	19.63
DRY STORAGE	45.46
PAPER STORAGE	7.58
BREAD STORAGE	5.86
STORAGE	54.38
CAN/CART WASH	12.20
MECHANICAL	148.87
ELECTRICAL	22.51
COMM	9.60
WASTE/PULP	11.47

GROSS AREA COMPUTATIONS

SPACE	251–500 PERSON M^2
BUILDING	1992.65
CANOPIES @ 50%	70.00
LOADING DOCK @ 50%	20.23
TOTAL	2080.02

2000 1000 0 2000 4000 6000 8000 10000

GRAPHIC SCALE 1:100

NOTE: ALL LINEAR DIMENSIONS ARE INDICATED IN MILLIMETERS

US Army Corps of Engineers Norfolk District

REV	DATE	DESCRIPTION	BY

DESIGNED SRL
DRAWN SRL
CHECKED AES
REVIEWED JSW
PROJECT NO. 98005K
DRAWING NO. ####
DATE OCT.2000
SCALE AS NOTED
MASTER DETAILS FILE NO. ####
SPECIFICATION NO. ###
PLOT DATE OCT.2000
Plot scale 25.4 =1
File name

NORFOLK DISTRICT
CORPS OF ENGINEERS
NORFOLK, VIRGINIA

STANDARD DEFINITIVE DESIGN FOR ENL. PERSONNEL DINING FACILITY (251–500 PERSON CAPACITY)

COMPANY SITE PLAN

A–1
SHEET OF 16