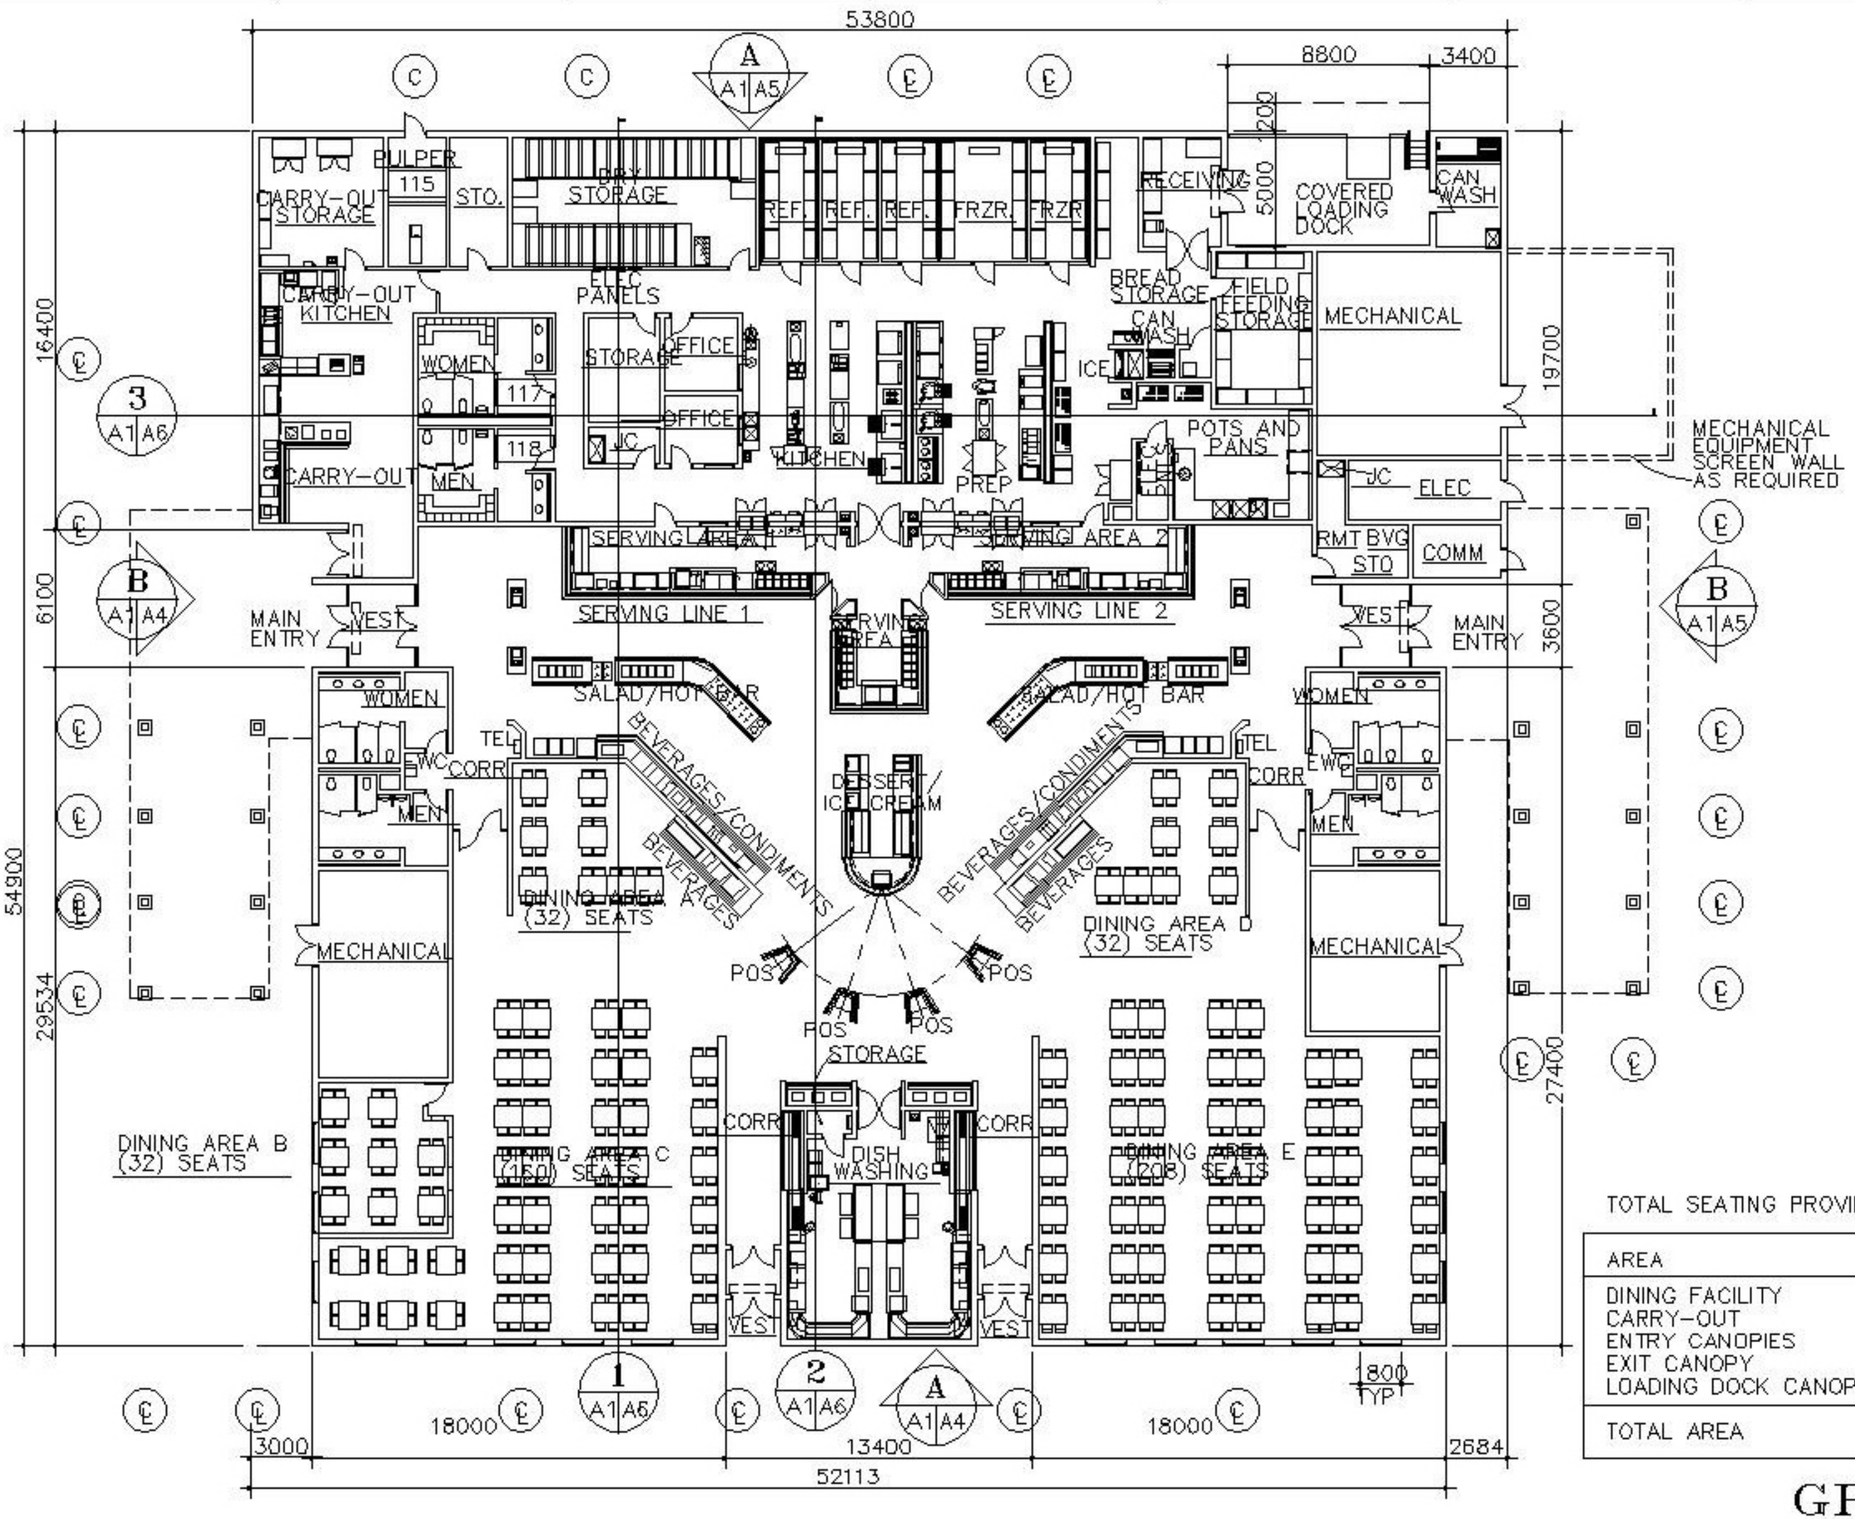

FLOOR PLAN

1:200

TOTAL SEATING PROVIDED = 454 SEATS

AREA	METRIC UNITS	ENGLISH UNITS
DINING FACILITY	2500	26,900
CARRY-OUT	122	1,313
ENTRY CANOPIES	158	1,695
EXIT CANOPY	5	55
LOADING DOCK CANOPY	27	294
TOTAL AREA	2812	30,257

GRAPHIC SCALES

1:200 0 4000 8000 12000 1600

US Army Corps of Engineers Norfolk District

NORFOLK DISTRICT CORPS OF ENGINEERS NORFOLK, VIRGINIA

STANDARD DEFINITIVE DESIGN FOR ENL. PERSONNEL DINING FACILITY (801-1300 PERSON A LA CARTE)

OVERALL FLOOR PLAN

A-1

SHEET 8 OF