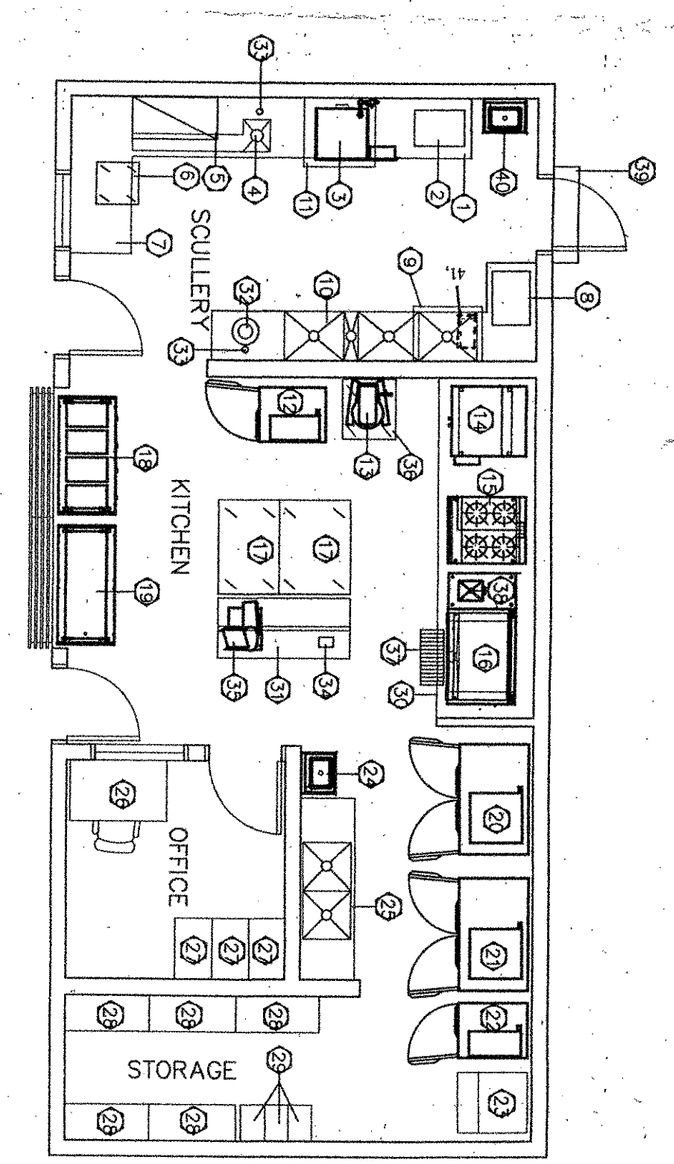

KITCHEN PLAN
1/4"=1'-0"

Kitchen Plan
K01
90% SUBMITTAL

A10.1-K01

PROJ NUMBER	613070
FISCAL YEAR	X
DRAWING CODE	X
DESIGNED BY	X
DRAWN BY	X
SCALE	X
DATE	APRIL 30, 1994
CHECKED BY	
REVISED BY	
APPROVED BY	

U. S. Army Reserve National Guard Bureau

JMGR, INC.
ARCHITECTS/ENGINEERS
80 MONROE AVE., STE 900
MEMPHIS, TN 38104
901-526-9800

U. S. ARMY CORPS OF ENGINEERS
LOUISVILLE DISTRICT
POST OFFICE BOX 59
LOUISVILLE, KENTUCKY 40201
000-000-0000

REV. NO.	DESCRIPTION	REV. DATE
X	X	X
X	X	
X	X	
X	X	
X	X	
X	X	
X	X	
X	X	

MODULAR DESIGN SYSTEM